# Proposed improvements to Fordingbridge car park

Consultation 2018

This copy has been made by or with the Authority of Steve Jones pursuant to Section 47 of the Copyright, Designs and Patents Act, 1988 ("the Act"). Unless the Act provides a relevant exception to copyright, the copy must not be copied without the prior permission of the copyright owner.

© Crown copyright and database rights 2018
Ordnance Survey 100026220

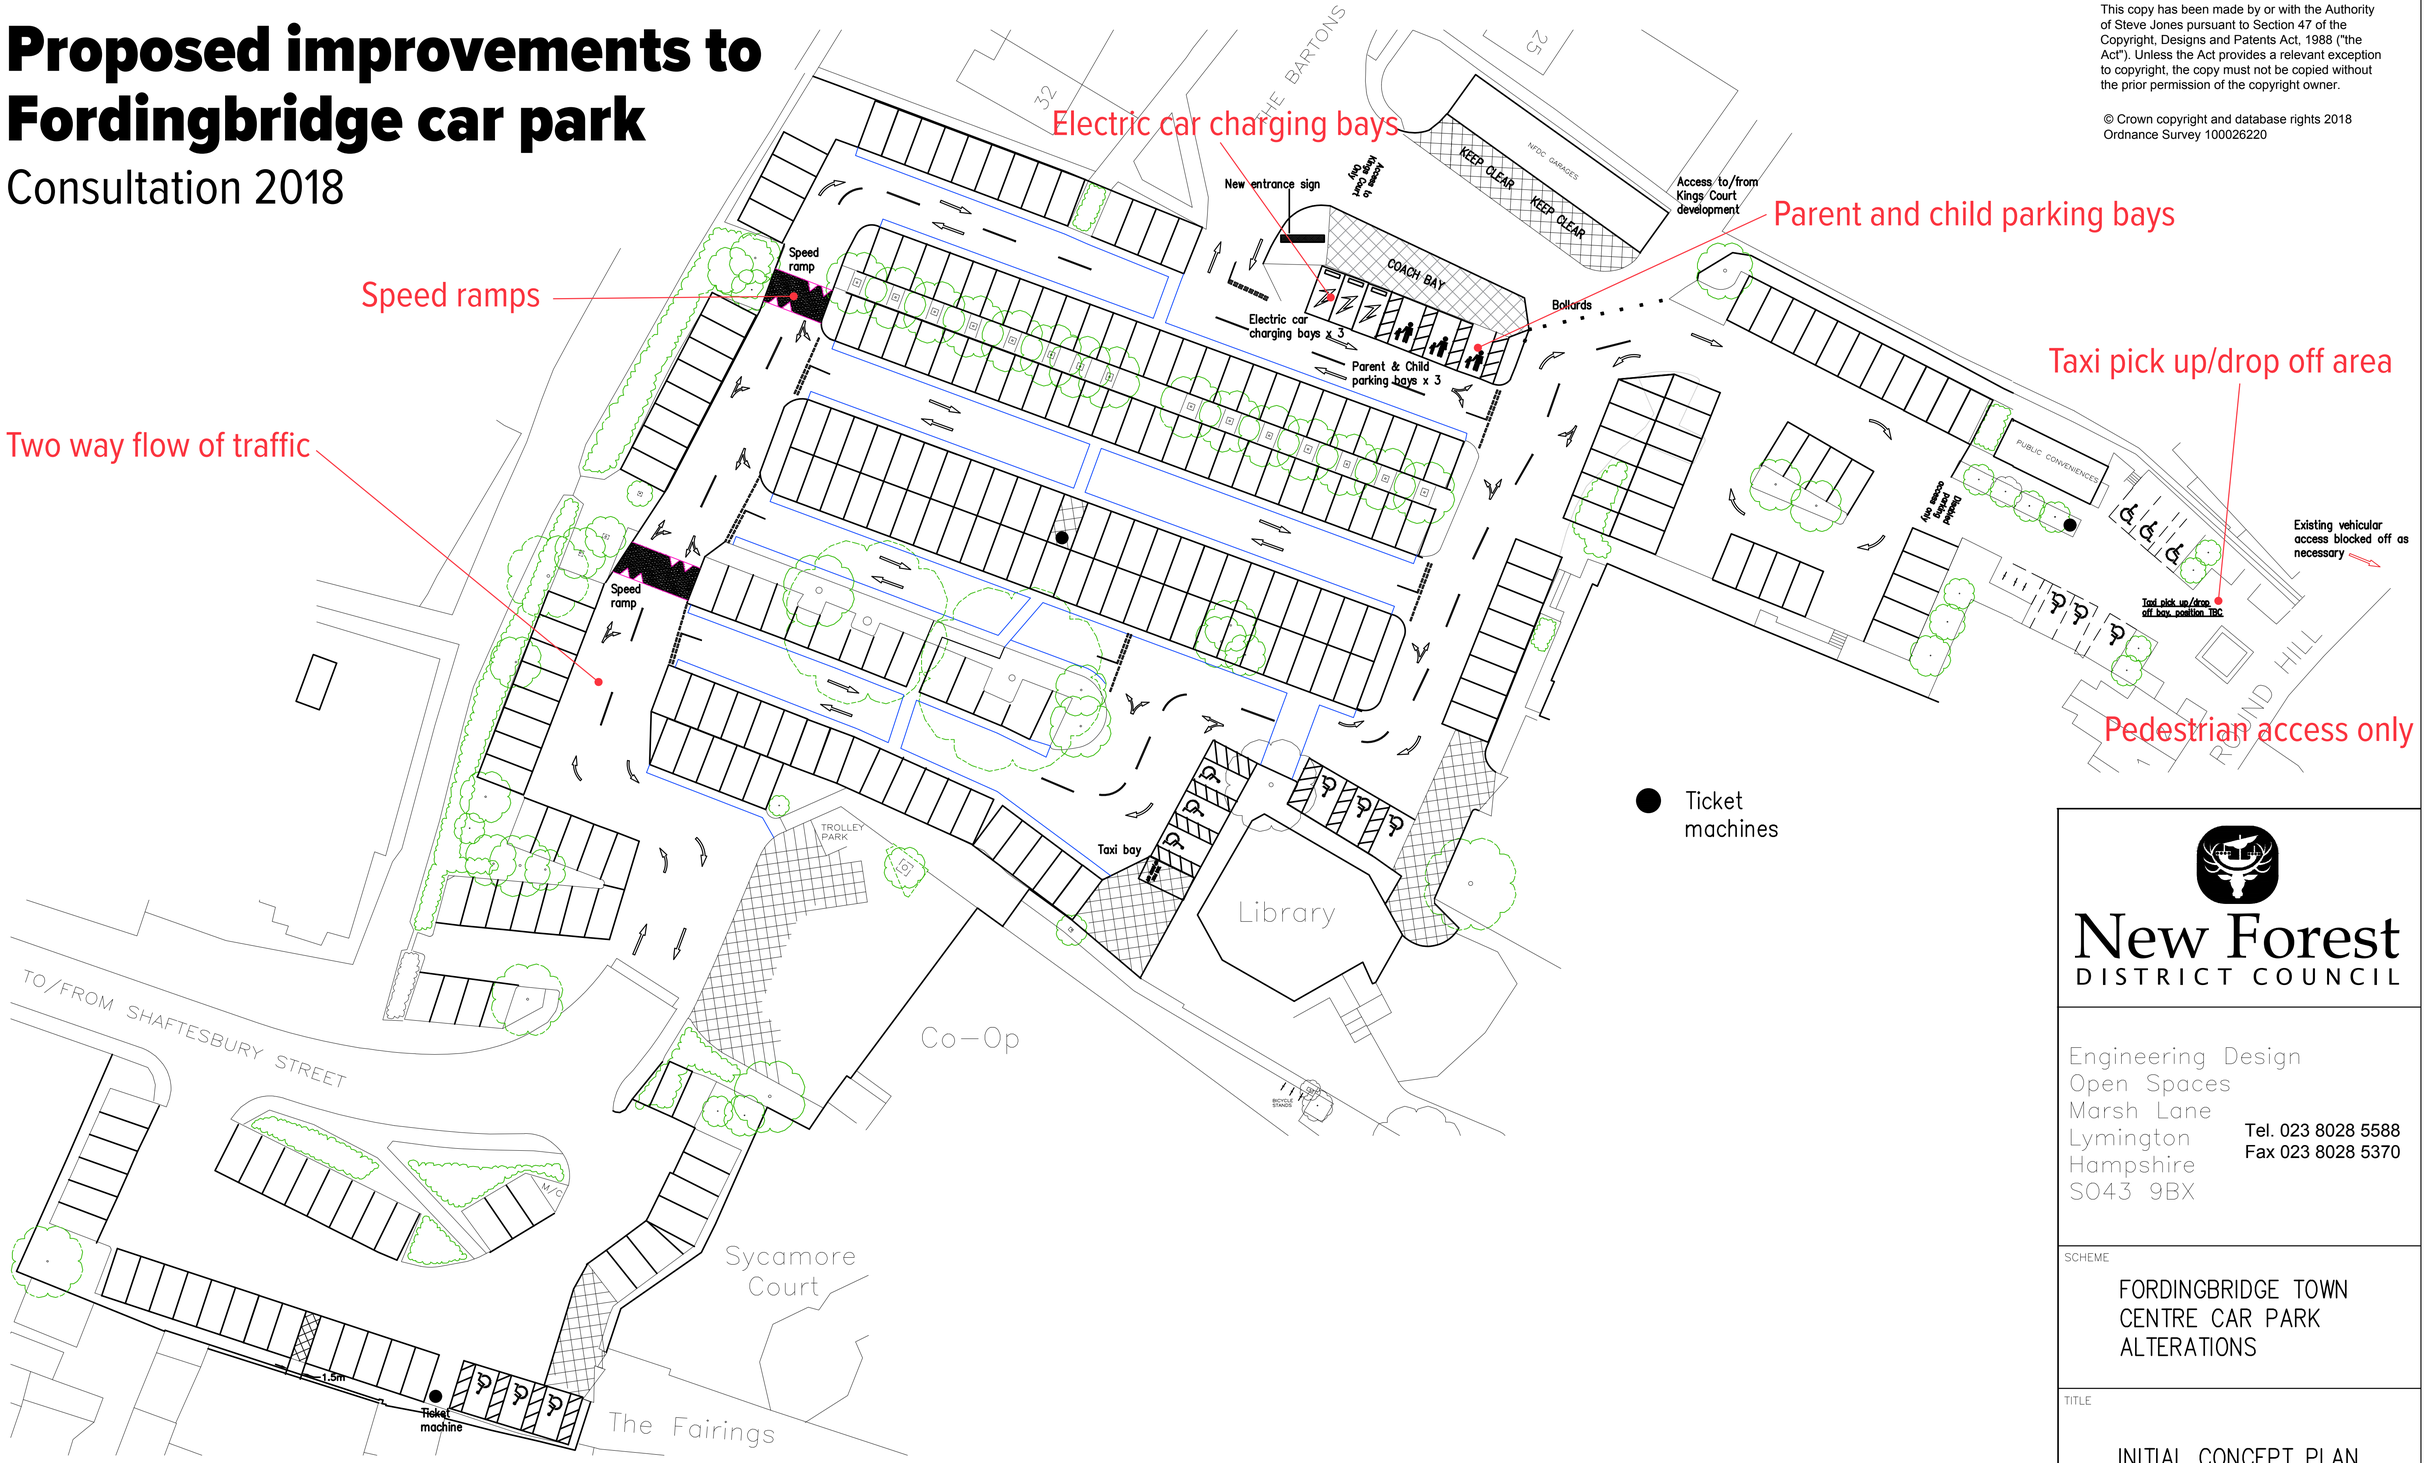


New Forest
DISTRICT COUNCIL

Engineering Design
Open Spaces
Marsh Lane
Lymington
Hampshire
SO43 9BX

Tel. 023 8028 5588
Fax 023 8028 5370

| | |
|---|---|
| SCHEME | FORDINGBRIDGE TOWN CENTRE CAR PARK ALTERATIONS |
| TITLE | INITIAL CONCEPT PLAN |
| DATE | AUG 2018 |
| SCALE | Not to scale |
| DESIGNED | LDN |
| DRAWN | LDN |
| CHECKED | |
| DRAWING NO. | 11832/02 |